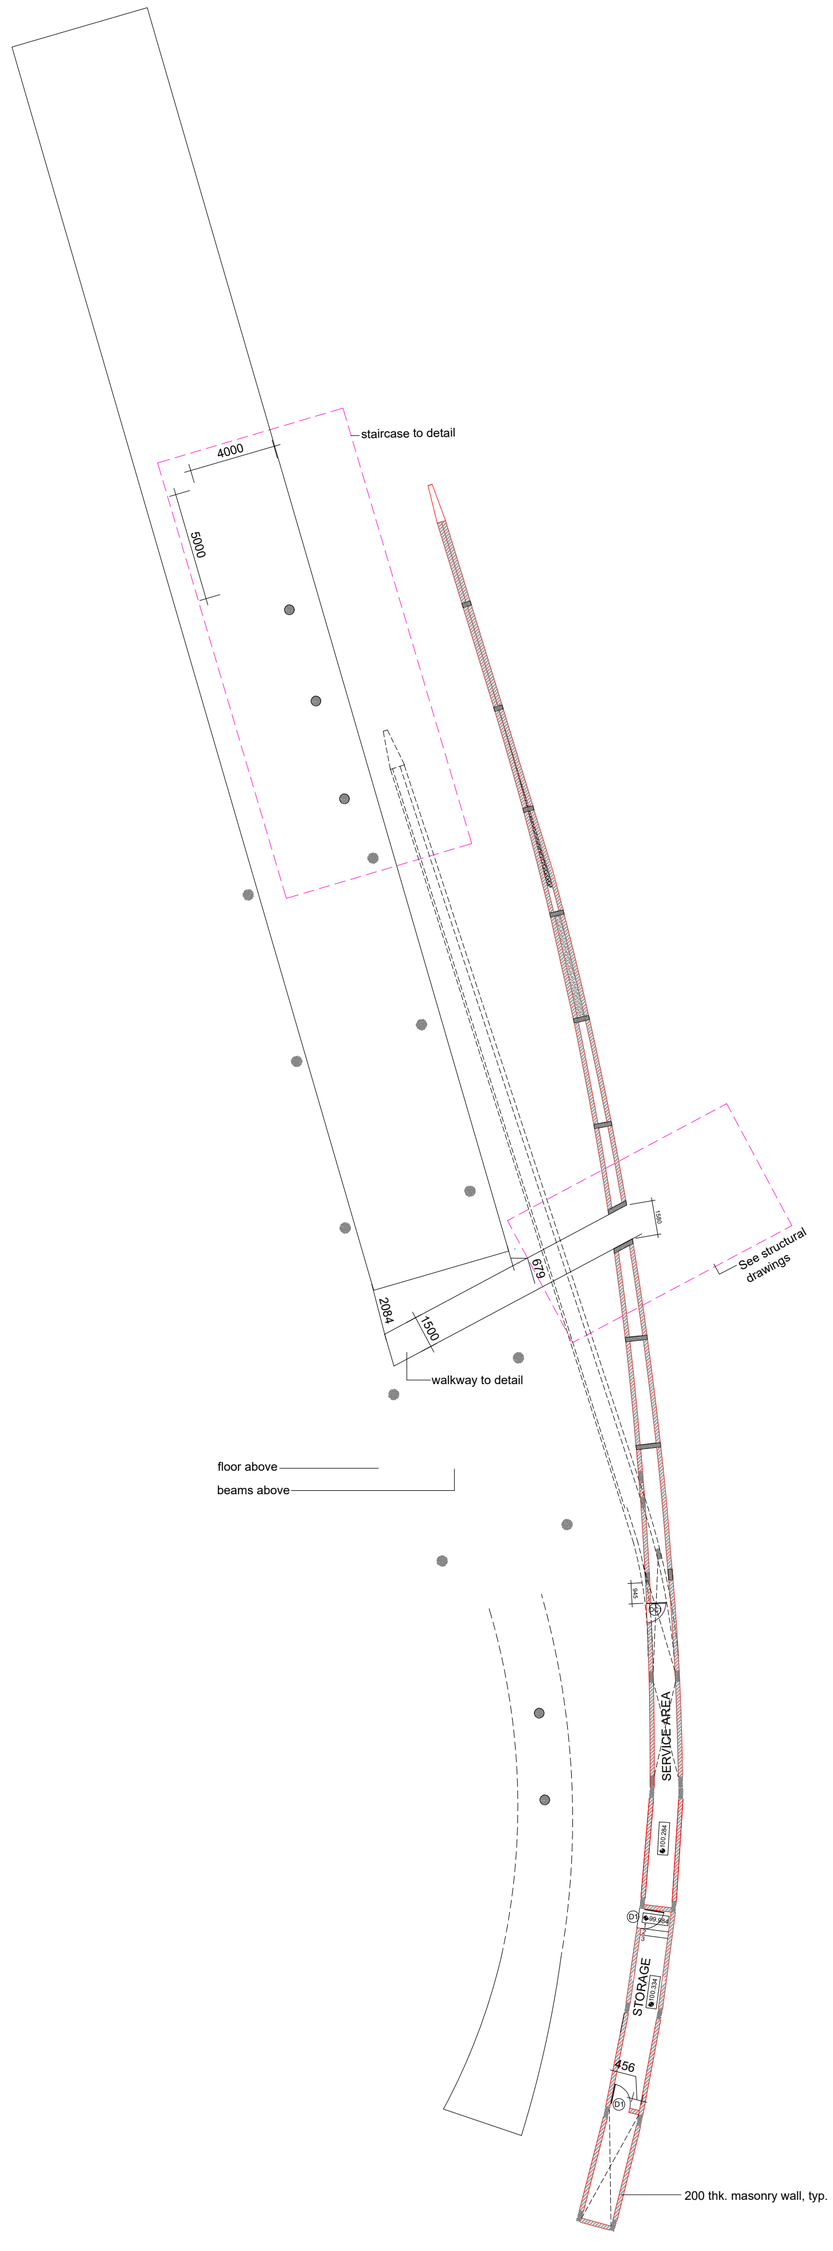

SCHEDULE OF OPENINGS FOR N01-N02

DOOR NO:	NOS	WIDTH (MM)	HEIGHT (MM)	LOCATION	REMARKS
D-1	3	900	2100	Service Area	
D-2	1	1200	2100	Service Area	
D-4	2	1800	2100	Pavilion	
D-5	2	3000	6200	Pavilion	
P-1	13	1900	6200	Pavilion	
DC1	1	900	2100	Duct	
DC2	1	750	2100	Duct	

Mathew & Ghosh Architects
4b, Temple Trees Row, Shinivagilu Extn, Bangalore, Karnataka - 560 047
Telefax: +91 80 25520824, Tel: +91 80 56966425

SCALE: 1:200

PROJECT NAME: FREEDOM PARK REFURBISHMENT

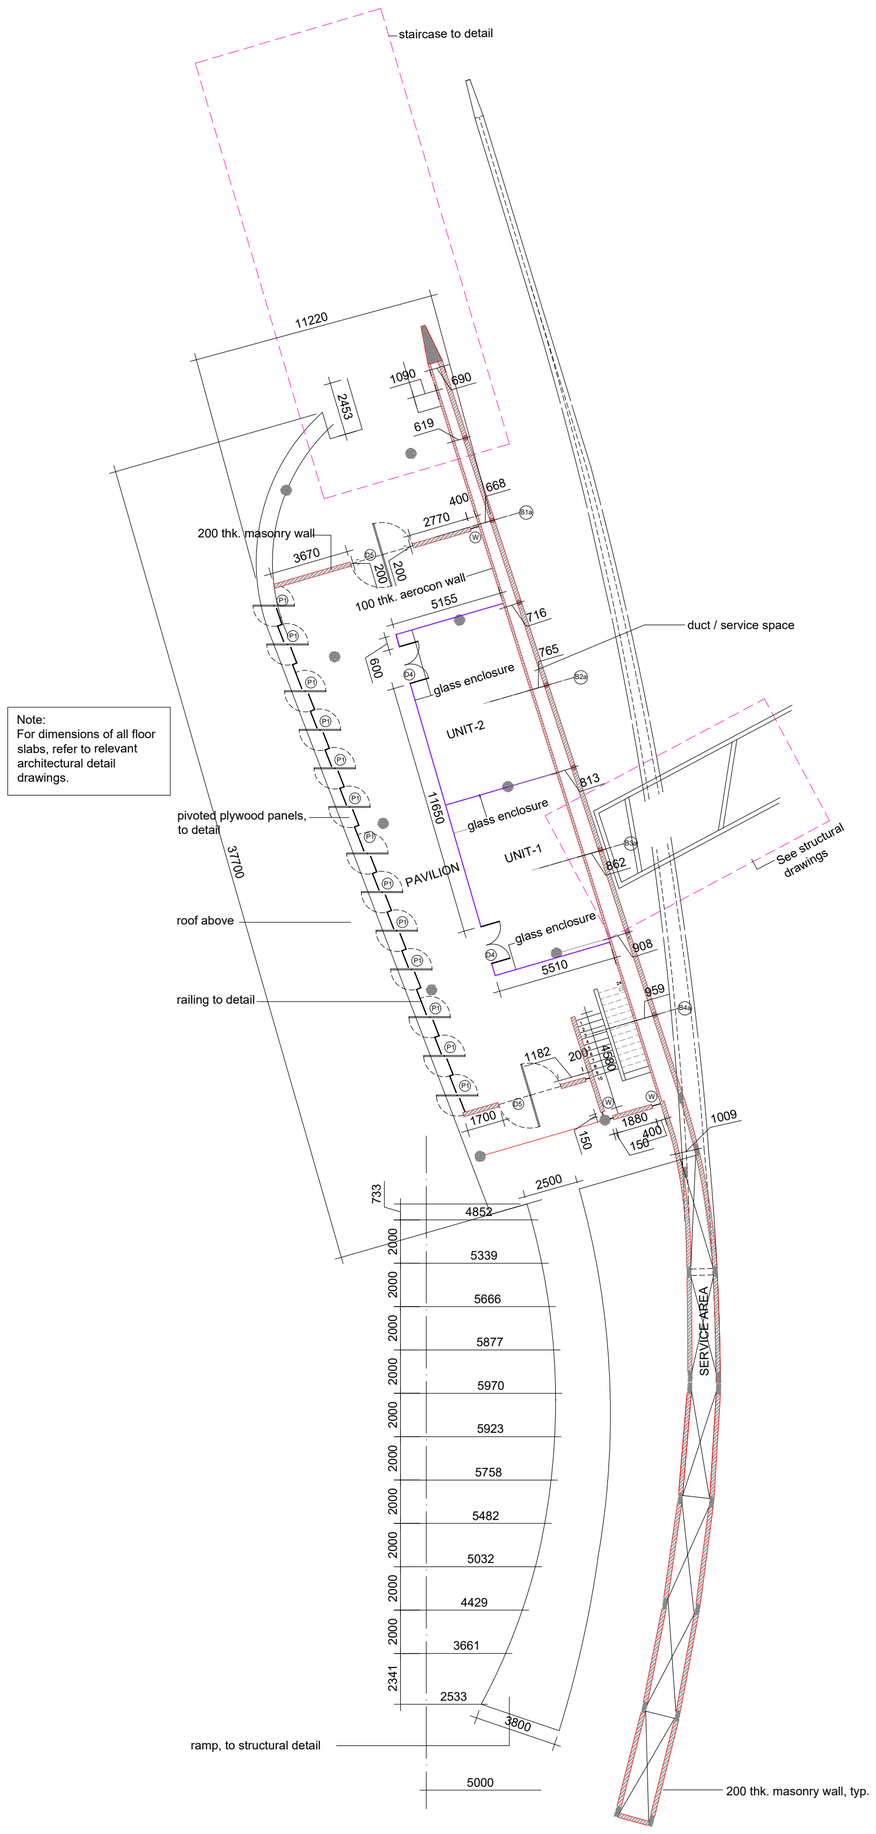

Note:
For dimensions of all floor slabs, refer to relevant architectural detail drawings.

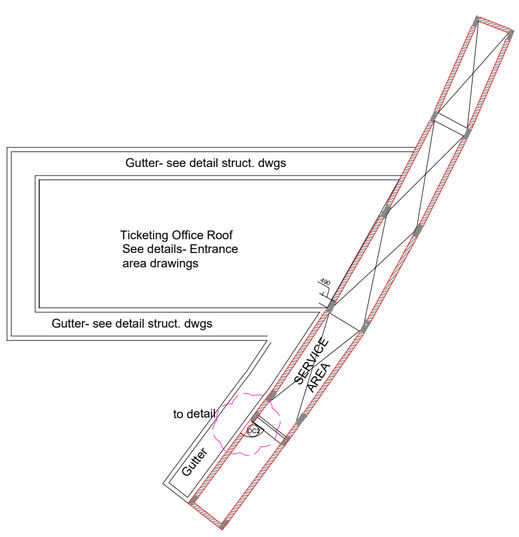

SCHEDULE OF OPENINGS FOR N01-N02

DOOR NO:	NOS	WIDTH (MM)	HEIGHT (MM)	LOCATION	REMARKS
D-1	3	900	2100	Service Area	
D-2	1	1200	2100	Service Area	
D-4	2	1800	2100	Pavilion	
D-5	2	3000	6200	Pavilion	
P-1	13	1900	6200	Pavilion	
DC1	1	900	2100	Duct	
DC2	1	750	2100	Duct	

Mathew & Ghosh Architects
4b, Temple Trees Row, Shinivagilu Extn, Bangalore, Karnataka - 560 047
Telefax: +91 80 25520824, Tel: +91 80 56966425

SCALE: 1:200

PROJECT NAME: FREEDOM PARK REFURBISHMENT

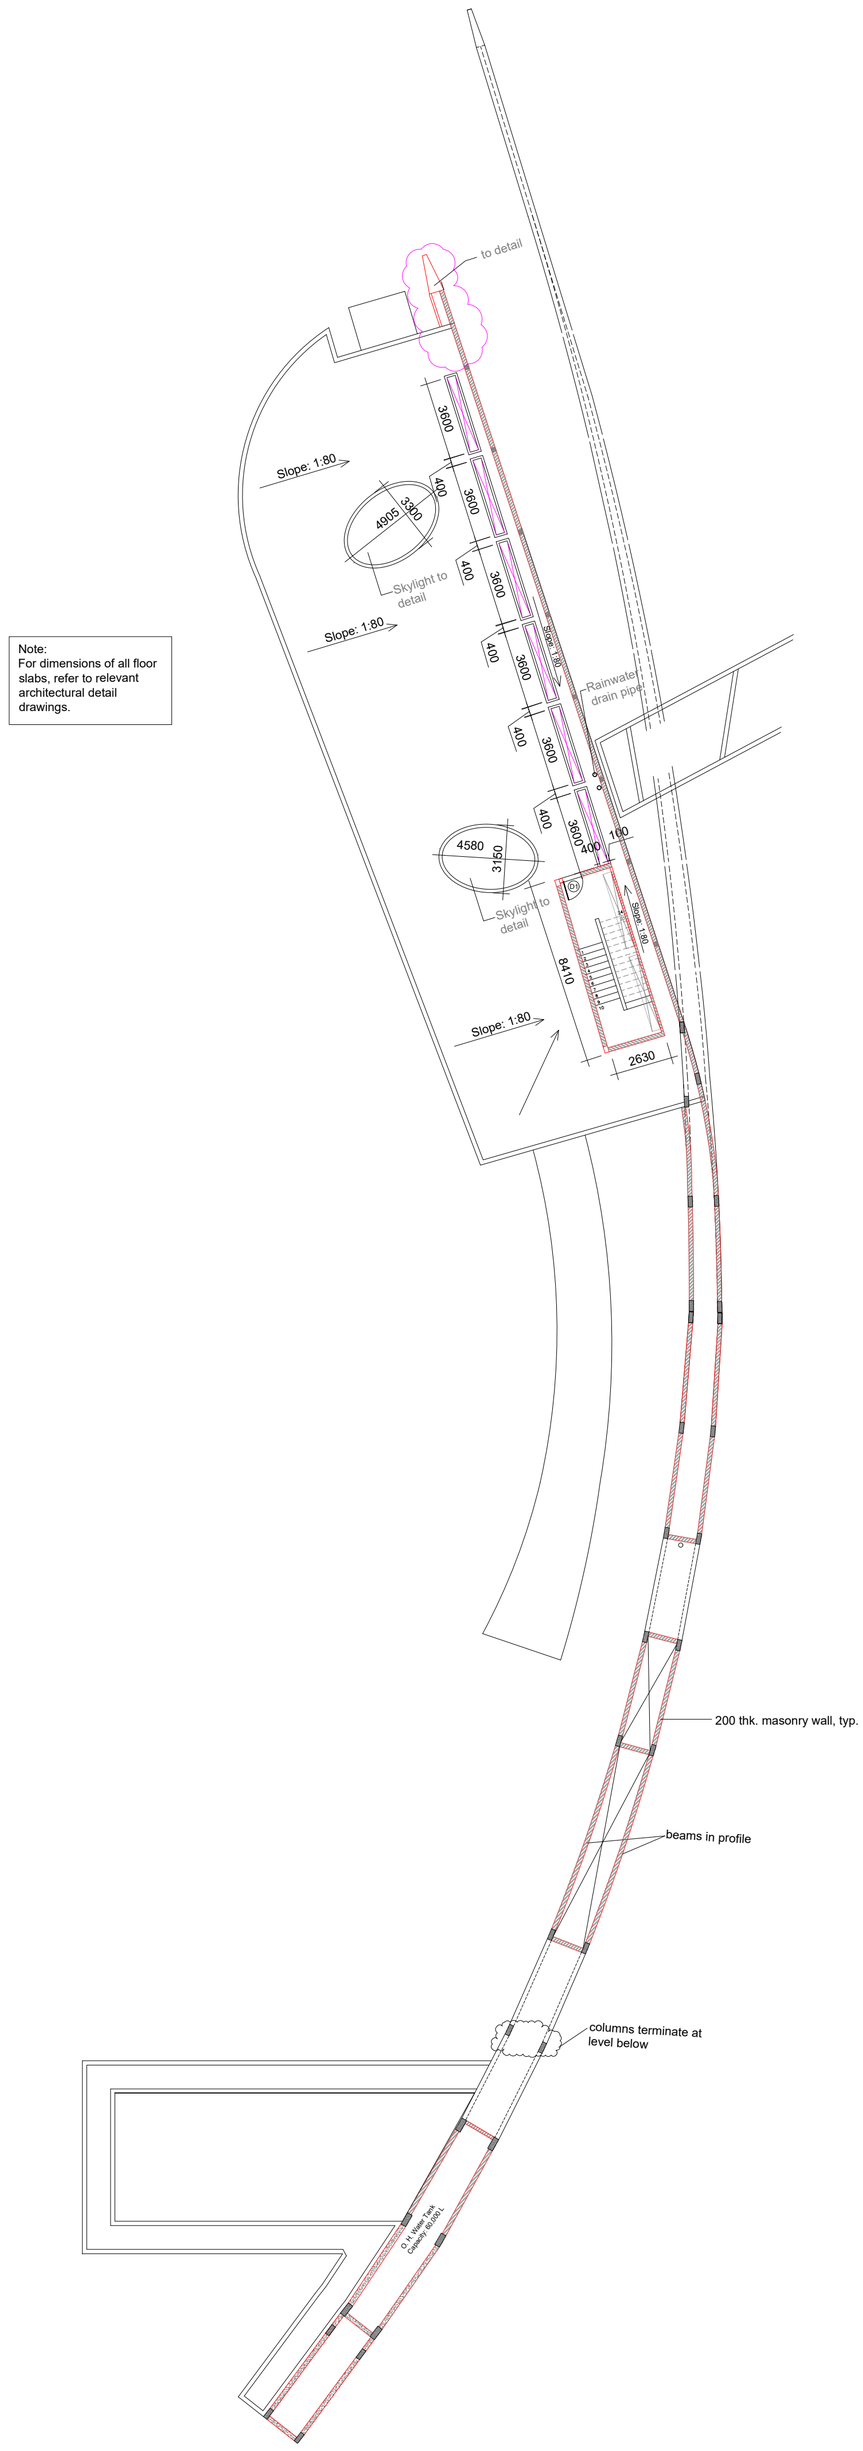

Note:
For dimensions of all floor slabs, refer to relevant architectural detail drawings.

SCHEDULE OF OPENINGS FOR N01-N02

DOOR NO:	NOS	WIDTH (MM)	HEIGHT (MM)	LOCATION	REMARKS
D-1	3	900	2100	Service Area	
D-2	1	1200	2100	Service Area	
D-4	2	1800	2100	Pavilion	
D-5	2	3000	6200	Pavilion	
P-1	13	1900	6200	Pavilion	
DC1	1	900	2100	Duct	
DC2	1	750	2100	Duct	

Mathew & Ghosh Architects
4b, Temple Trees Row, Shinivagilu Extn, Bangalore, Karnataka - 560 047
Telefax: +91 80 25520824, Tel: +91 80 56966425

SCALE: 1:200

PROJECT NAME: FREEDOM PARK REFURBISHMENT

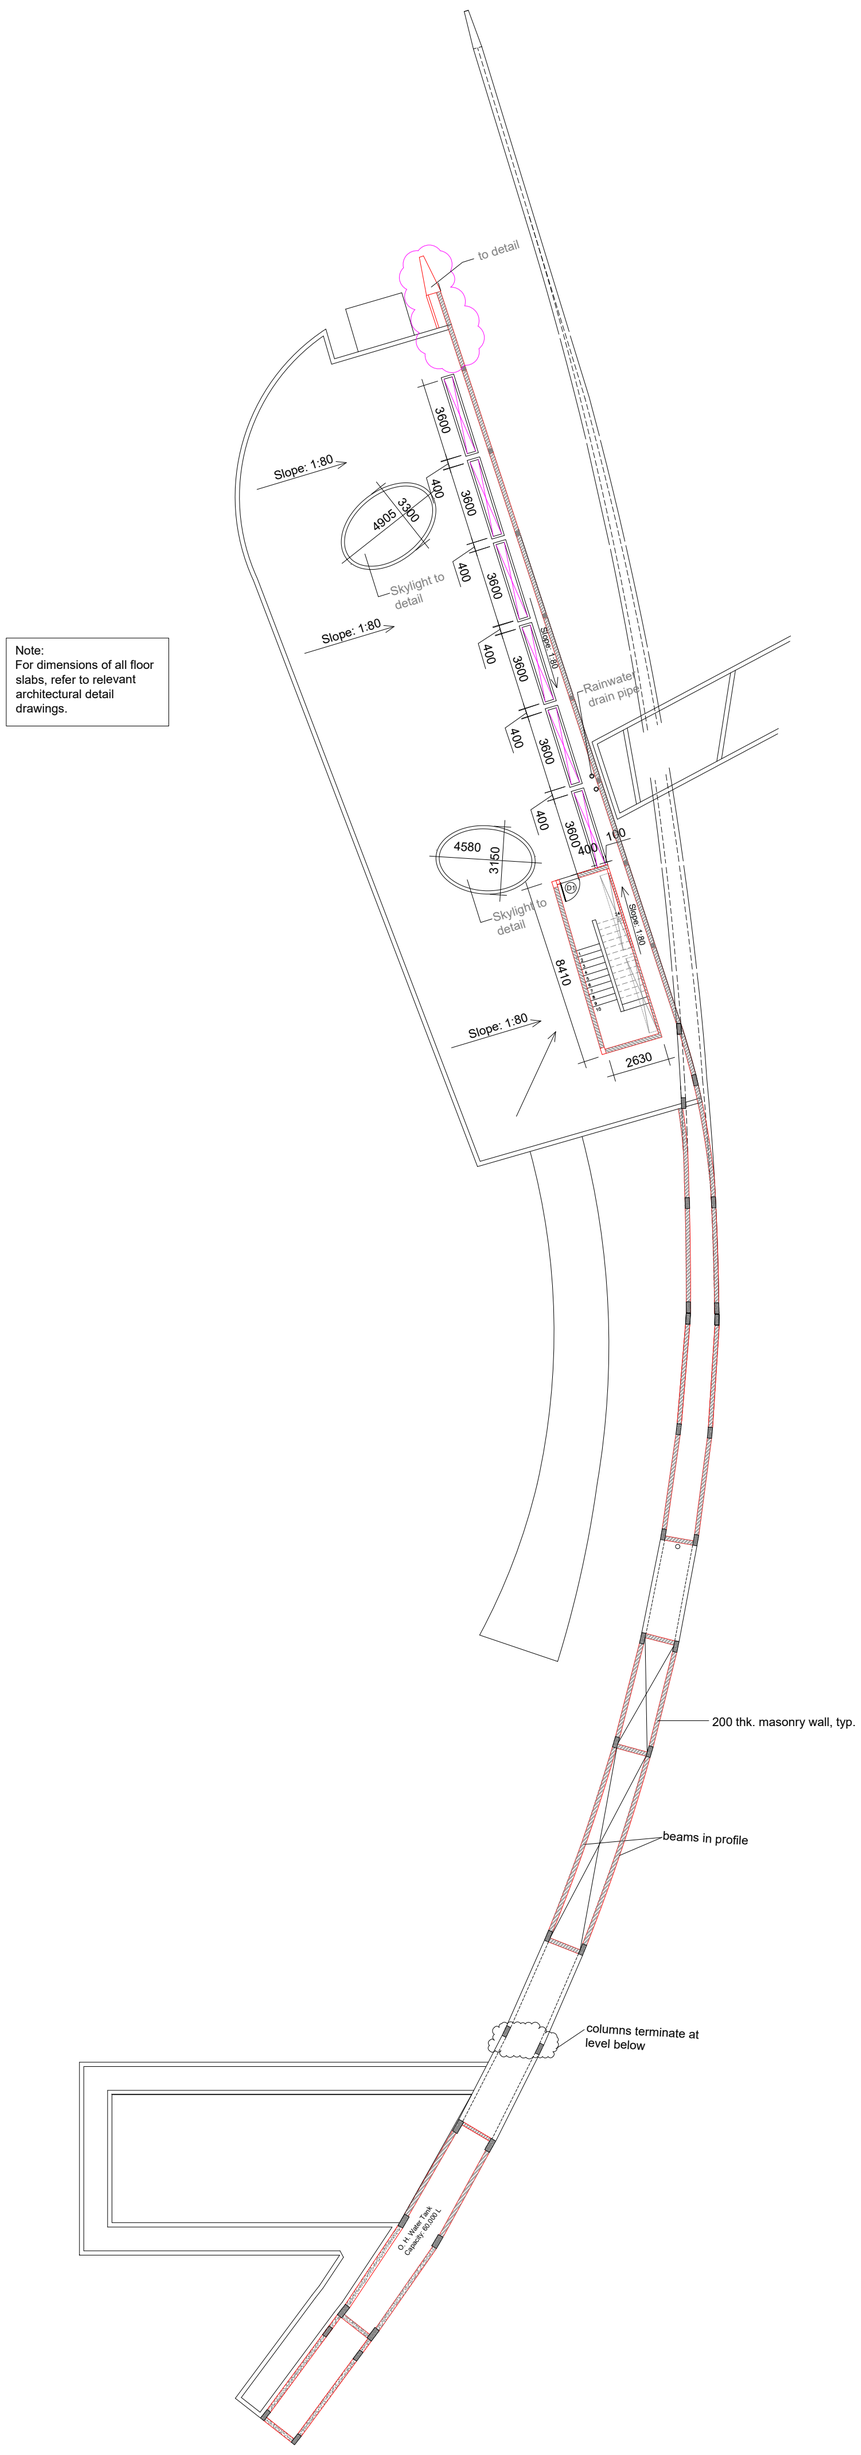

Note:
For dimensions of all floor slabs, refer to relevant architectural detail drawings.

SCHEDULE OF OPENINGS FOR N01-N02

DOOR NO:	NOS	WIDTH (MM)	HEIGHT (MM)	LOCATION	REMARKS
D-1	3	900	2100	Service Area	
D-2	1	1200	2100	Service Area	
D-4	2	1800	2100	Pavilion	
D-5	2	3000	6200	Pavilion	
P-1	13	1900	6200	Pavilion	
DC1	1	900	2100	Duct	
DC2	1	750	2100	Duct	

Mathew & Ghosh Architects
4b, Temple Trees Row, Shinivagilu Extn, Bangalore, Karnataka - 560 047
Telefax: +91 80 25520824, Tel: +91 80 56966425

SCALE: 1:200

PROJECT NAME: FREEDOM PARK REFURBISHMENT